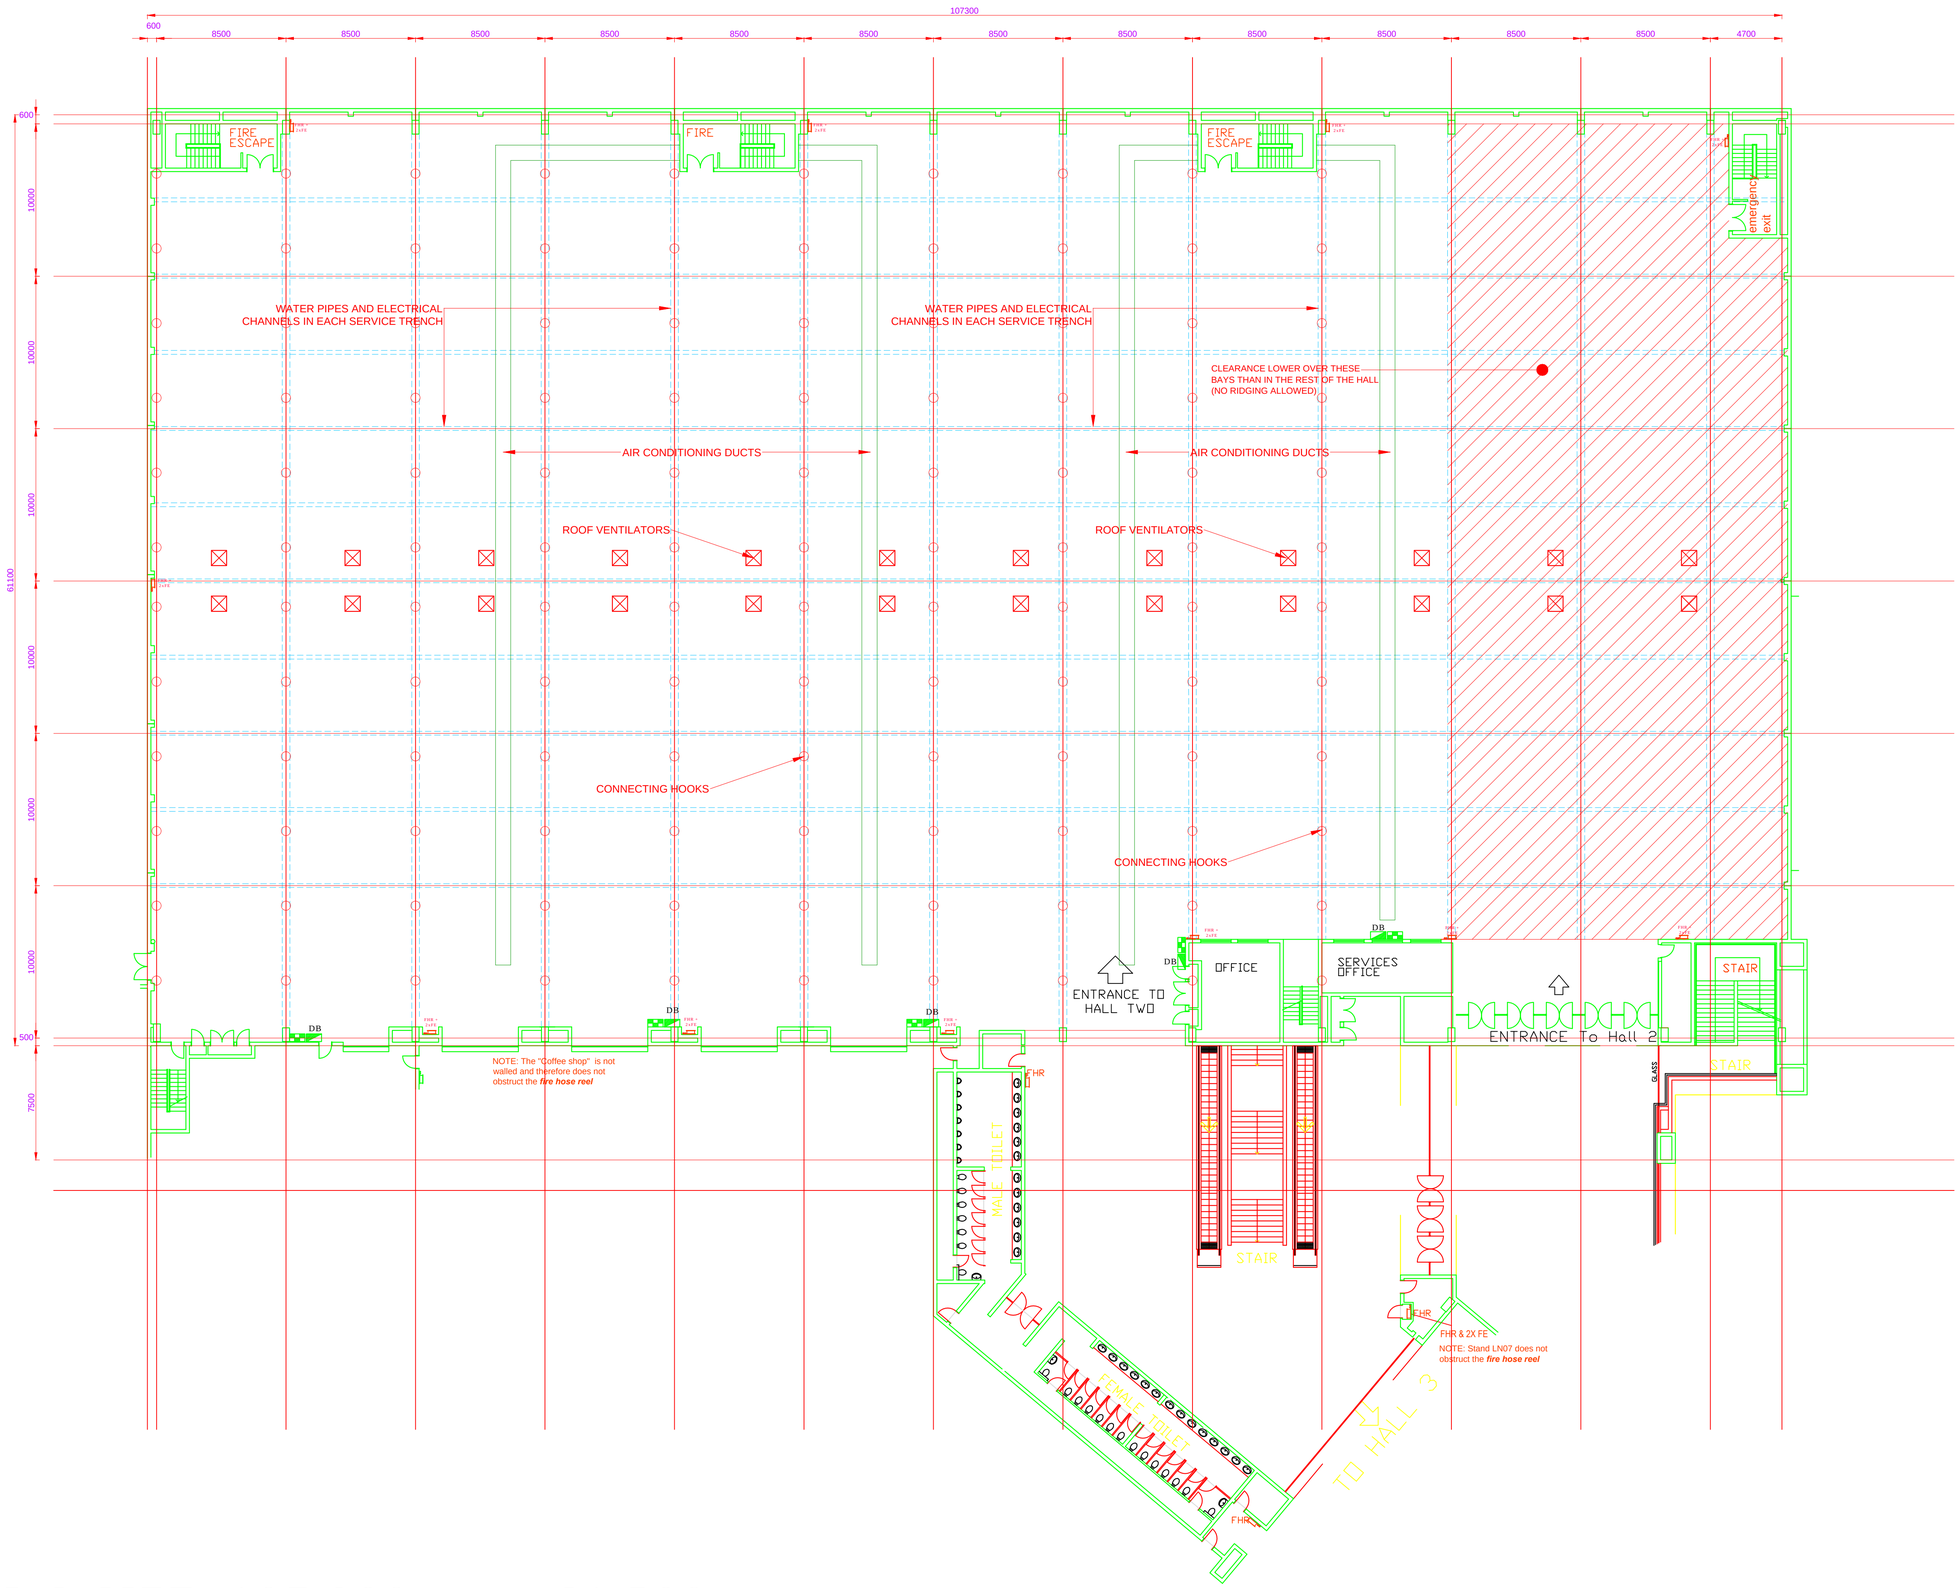

HALL 2 SIZE: 107 900mm x 61 500mm

LEGEND

	ROOF HOOKS (CONNECTING HOOKS)
	ROOF VENTILATION
	ROOF BEAMS
	FLOOR TRENCHES
	FIRE EQUIPMENT (HOSE REEL AND 2 FIRE EXTINGUISHERS)
	AIR CONDITIONING DUCTS
	LOWER CLEARANCE NO RIGGING
DB	DISTRIBUTION BOARD / SUB DB

DATE	BY	REV	DESCRIPTION
26/07/17	JL	A	ISSUED FOR COUNCIL SUBMISSION

REVISION

FIRE PLAN

CLIENT:

GALLAGHER CONVENTION CENTRE

ARCHITECTS :

CONTRACT :

INTERNAL FLOOR LAYOUT PLANS FOR GALLAGHER

LUTKULI ENGINEERING SERVICES (Pty) Ltd

5246 HAITI CRESCENT
COSMO CITY
2188

SHEET TITLE :

HALL 2 - LAYOUT PLAN

SCALE : 1 : 200

DRAWING No. LP 01 A

DRAWN	APPROVED	DATE
SHM	JL	OCTOBER 2017